




1 STAIR NO. 1

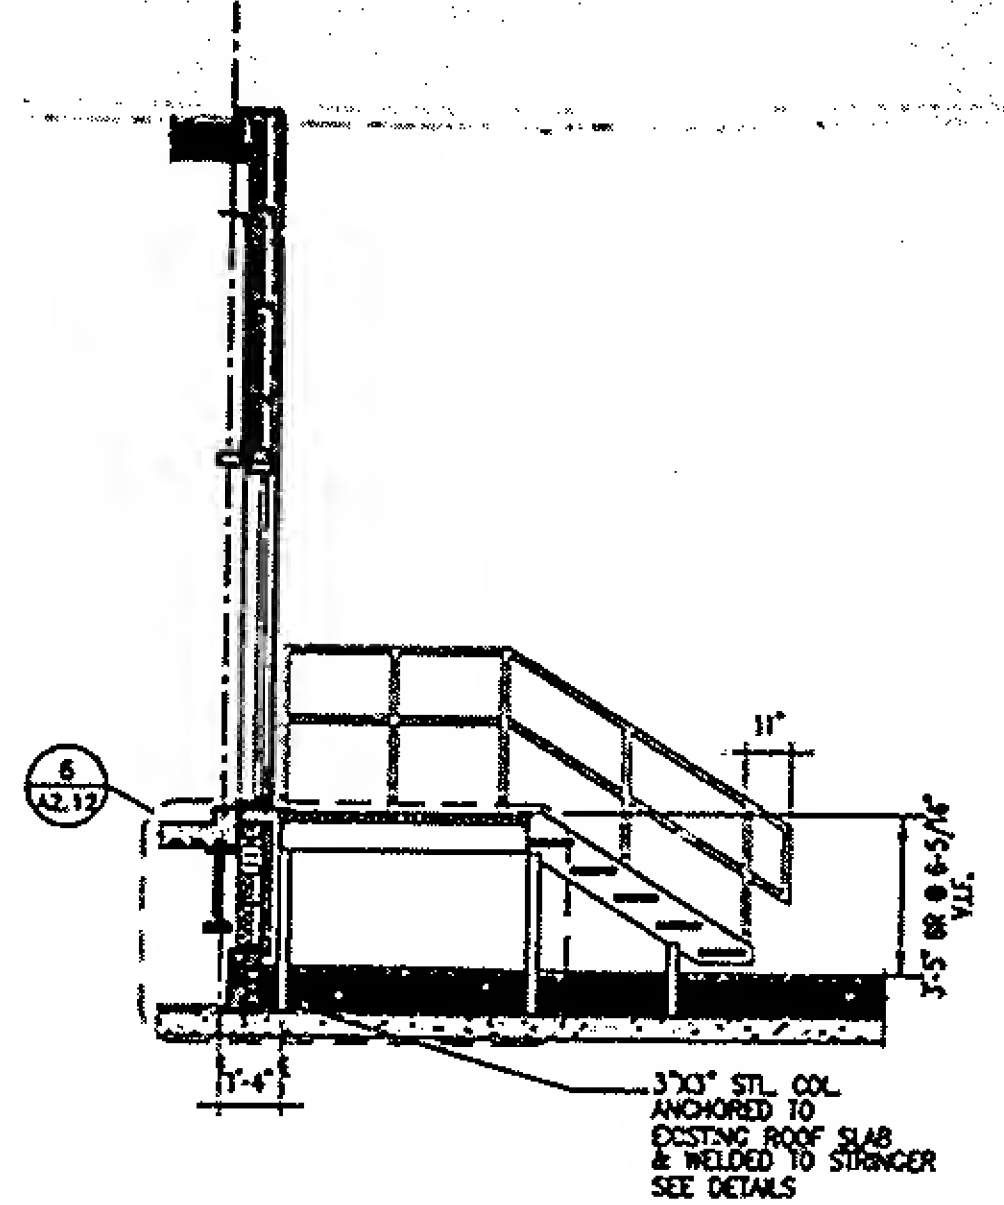


3 SECTION ELEVATION

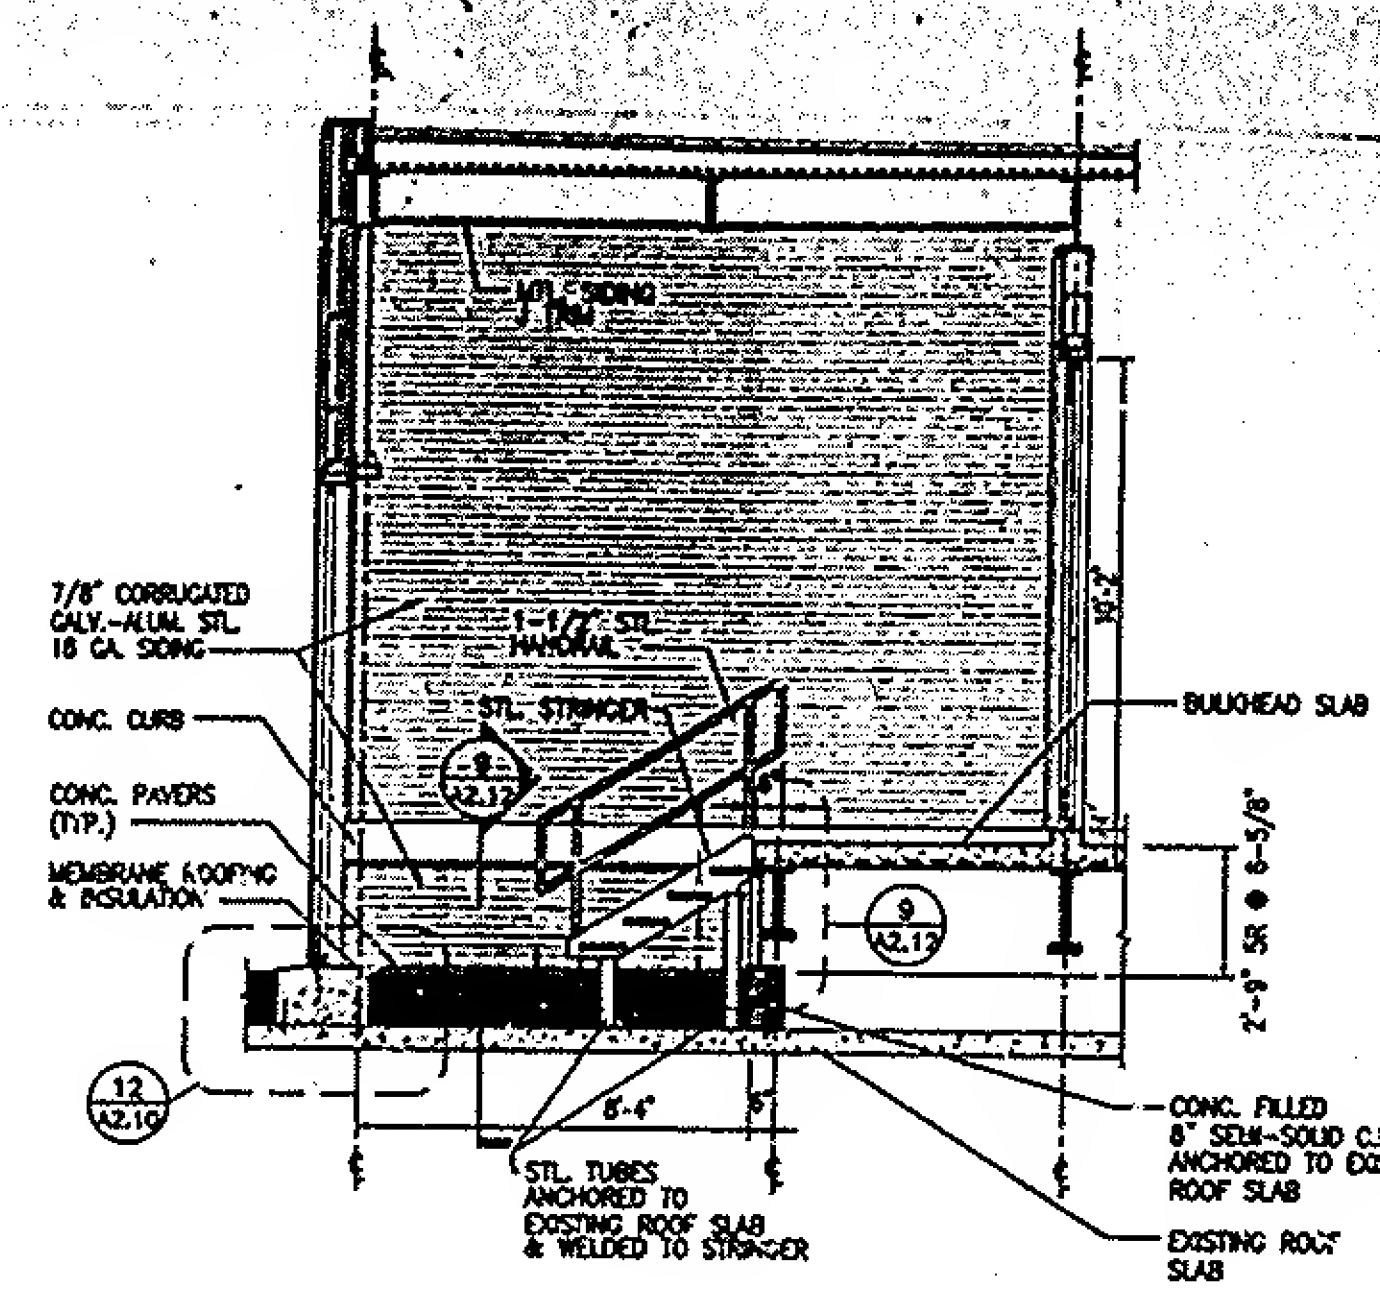


4 SECTION ELEVATION

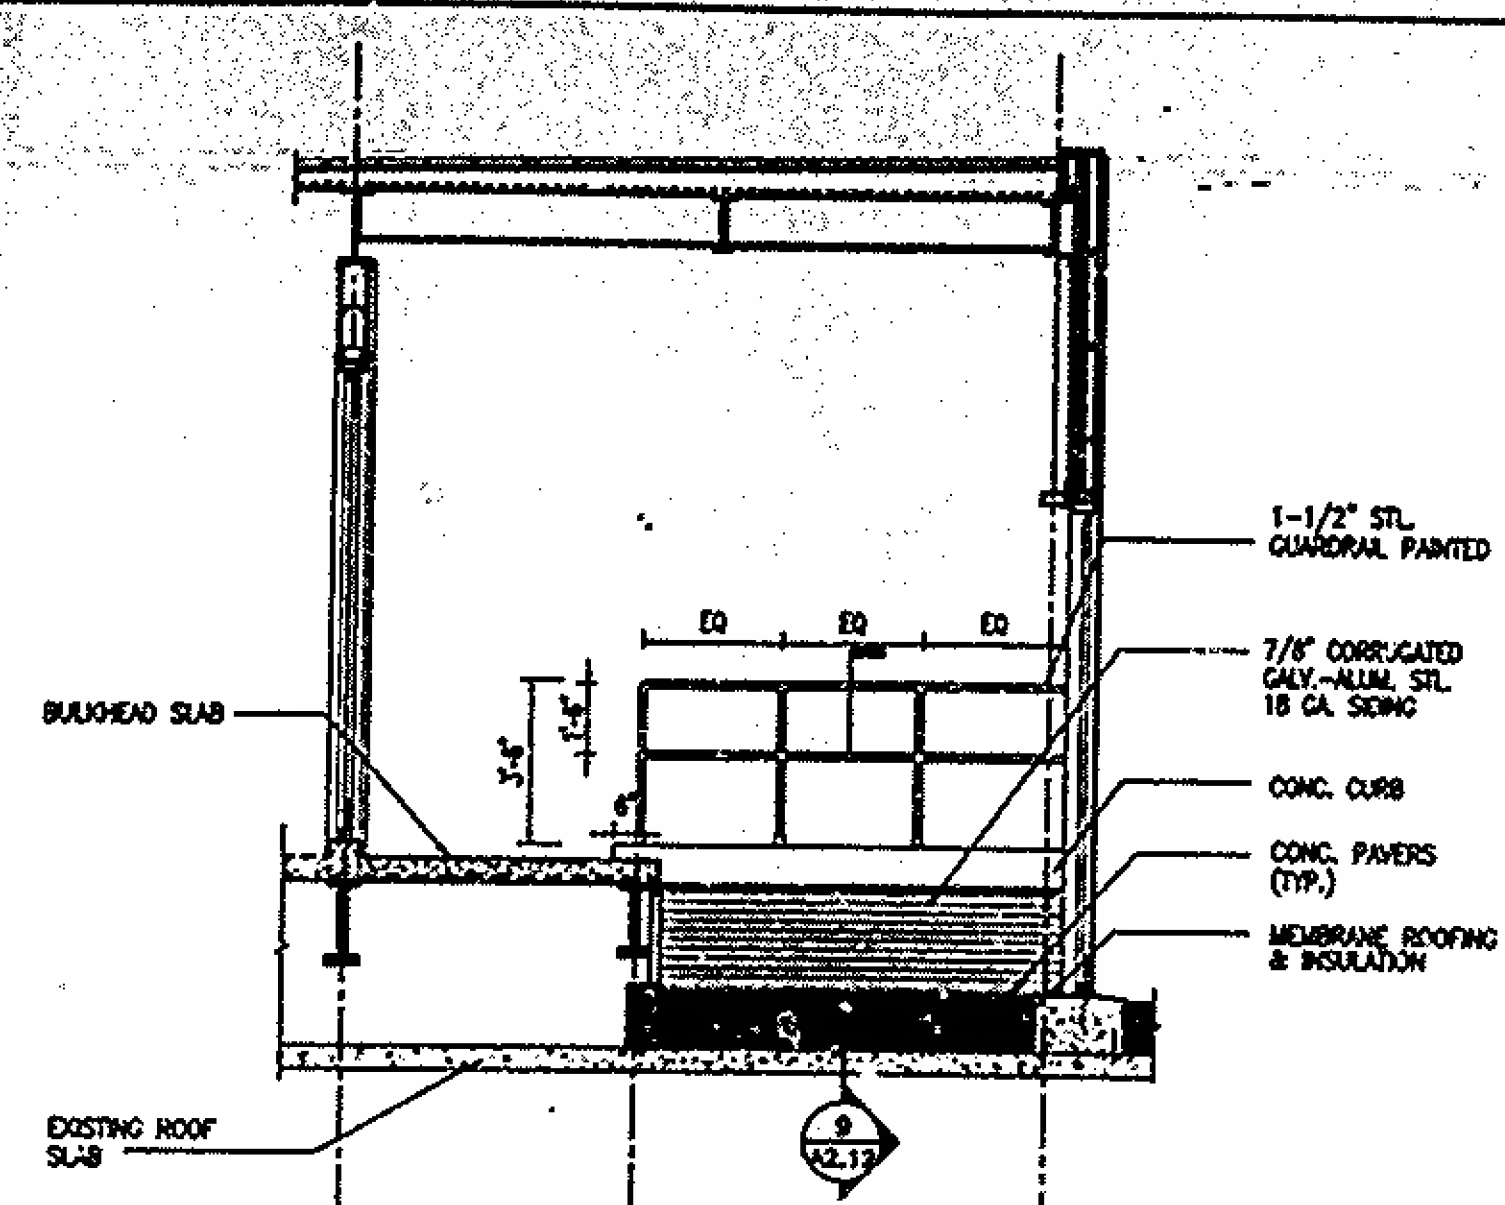


5 SECTION ELEVATION

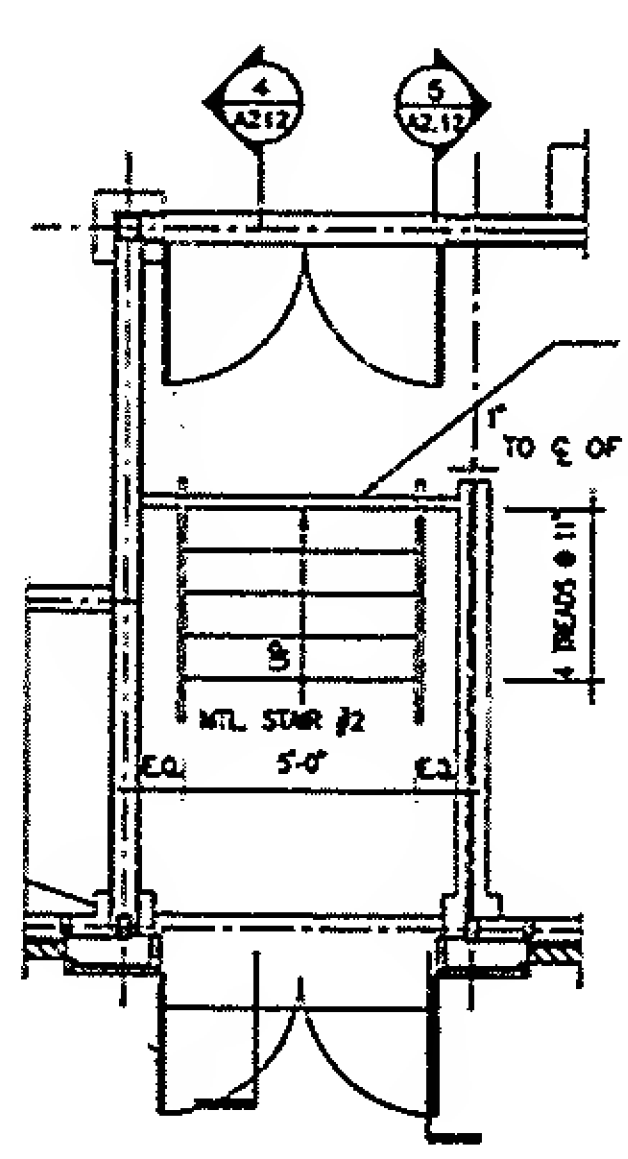


2 STAIR NO. 2

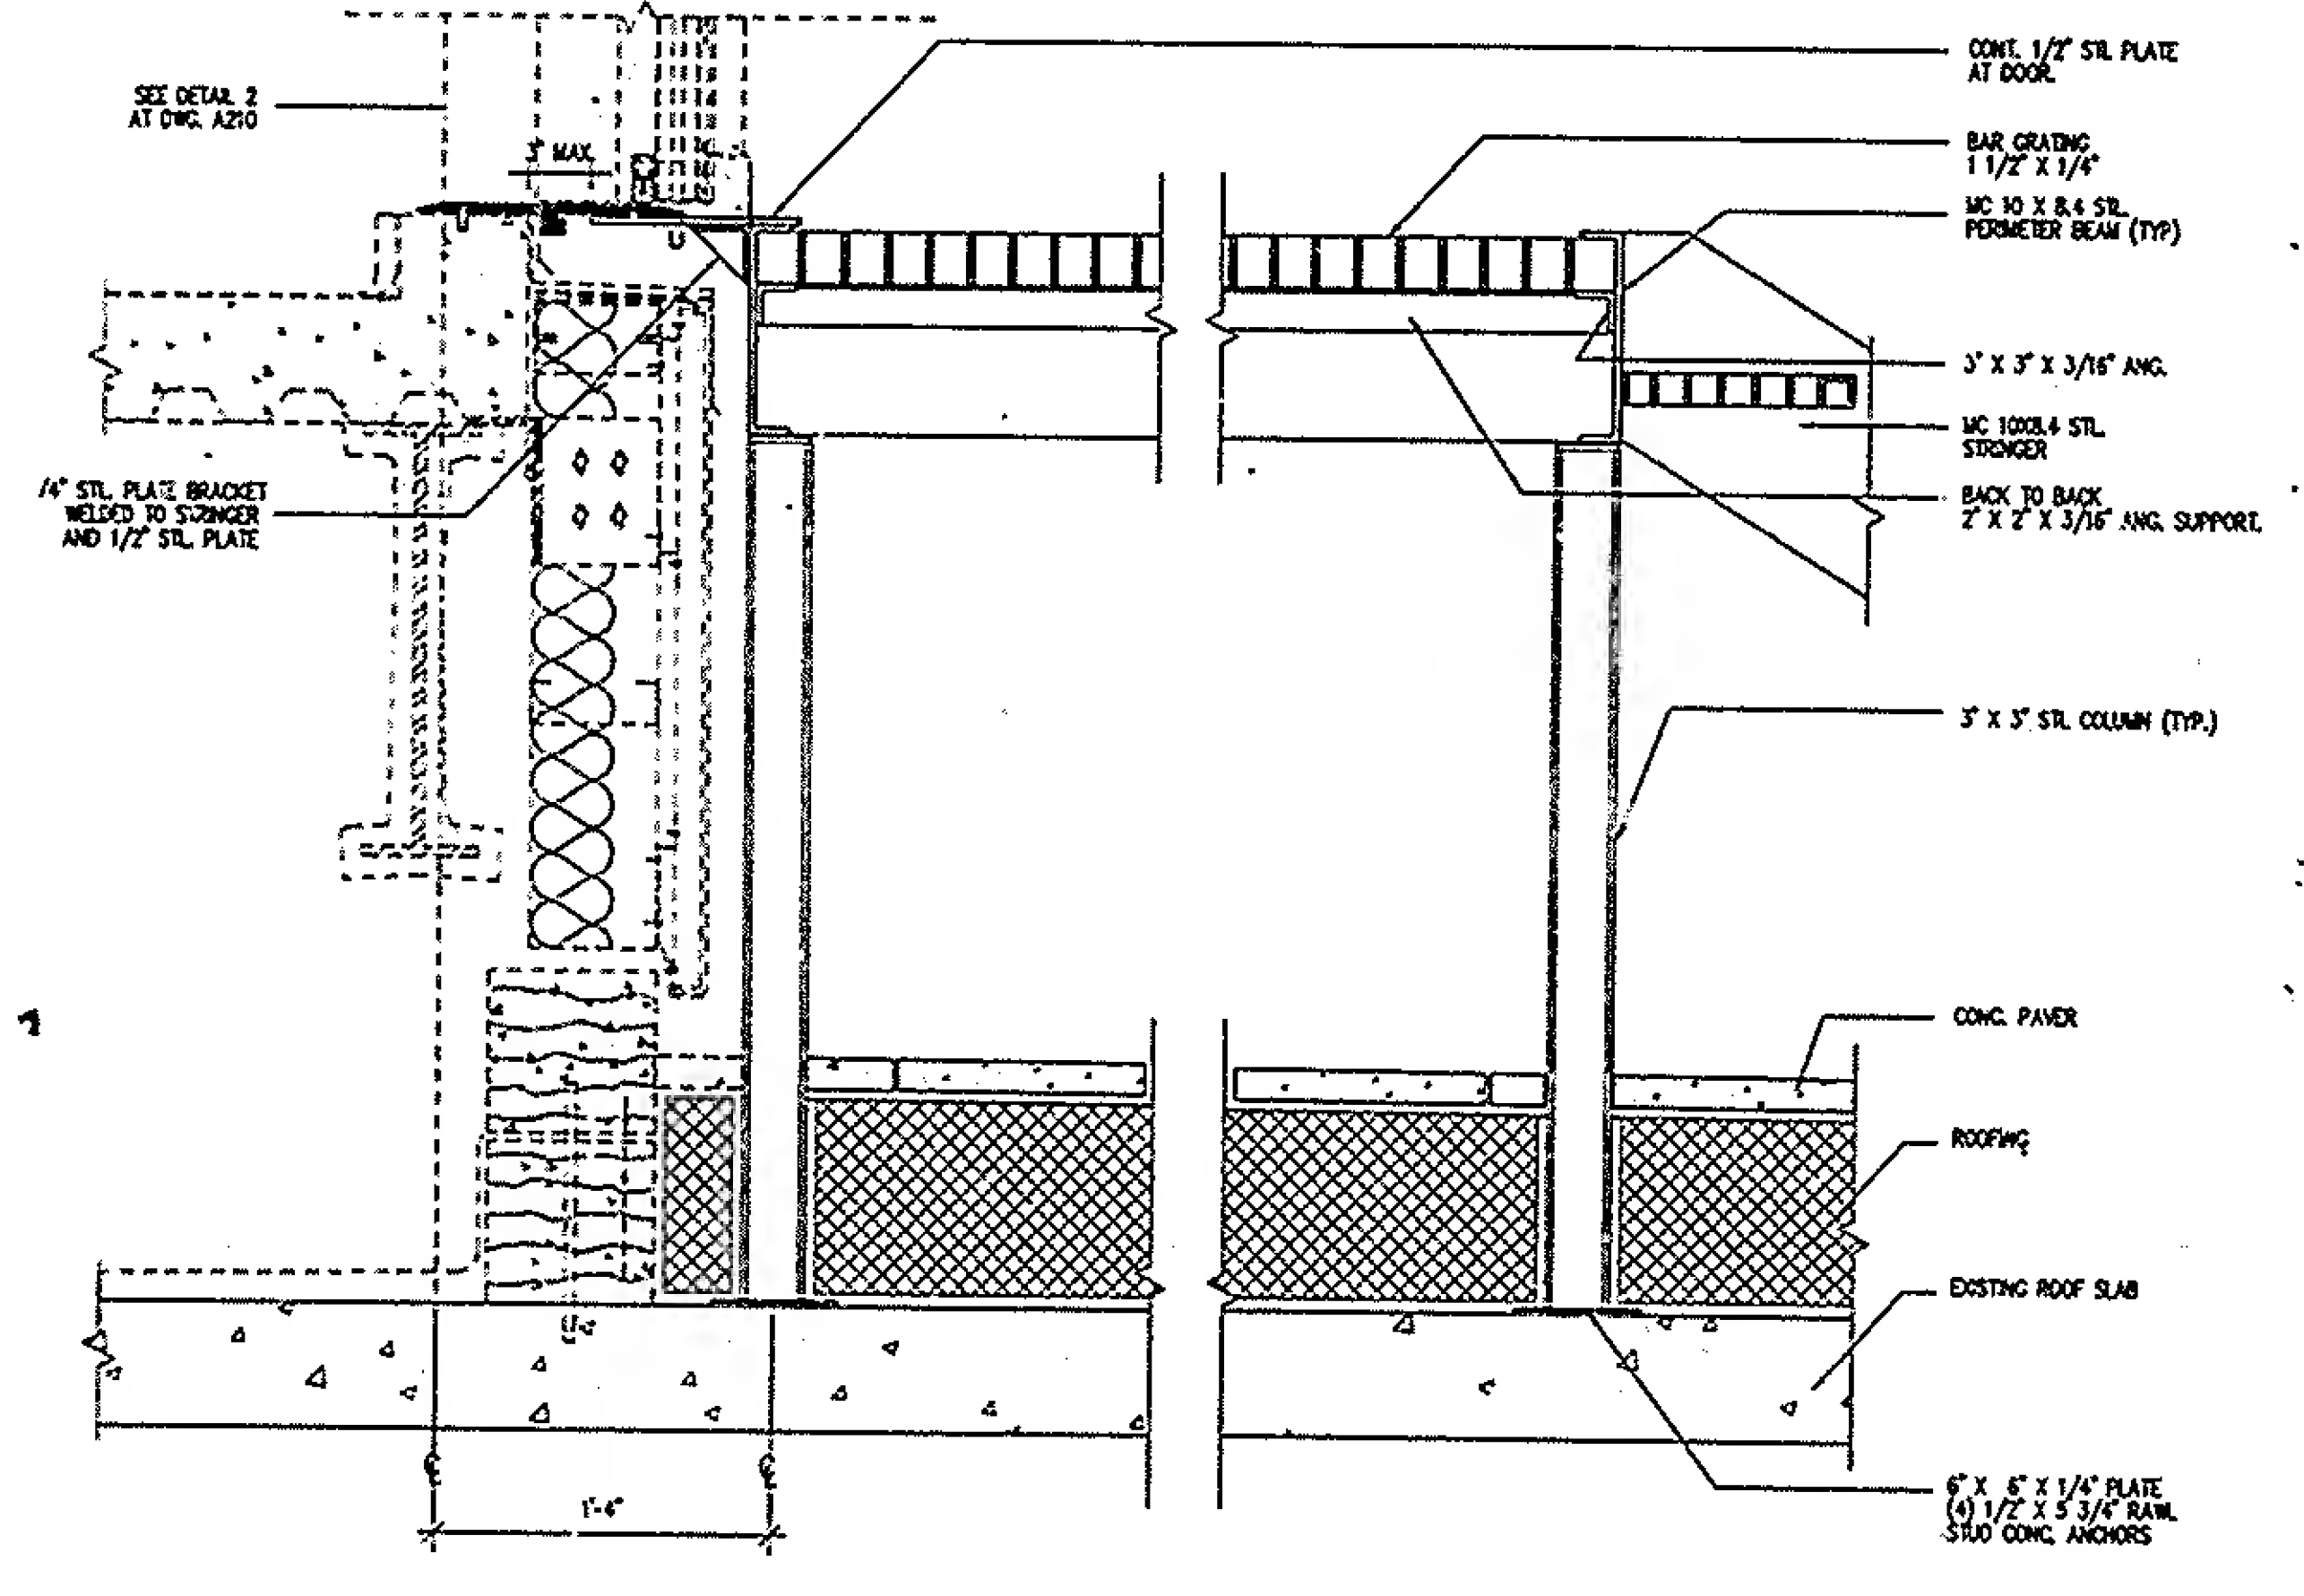


6 SECTION 'A' DETAIL

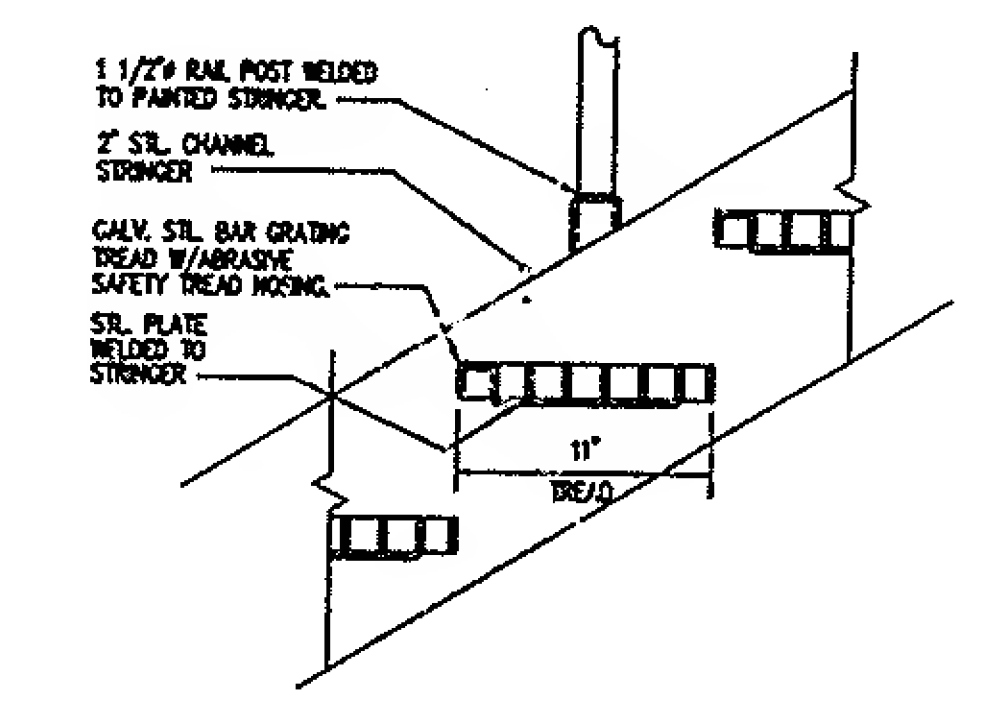

8 TYPICAL TREAD DETAIL

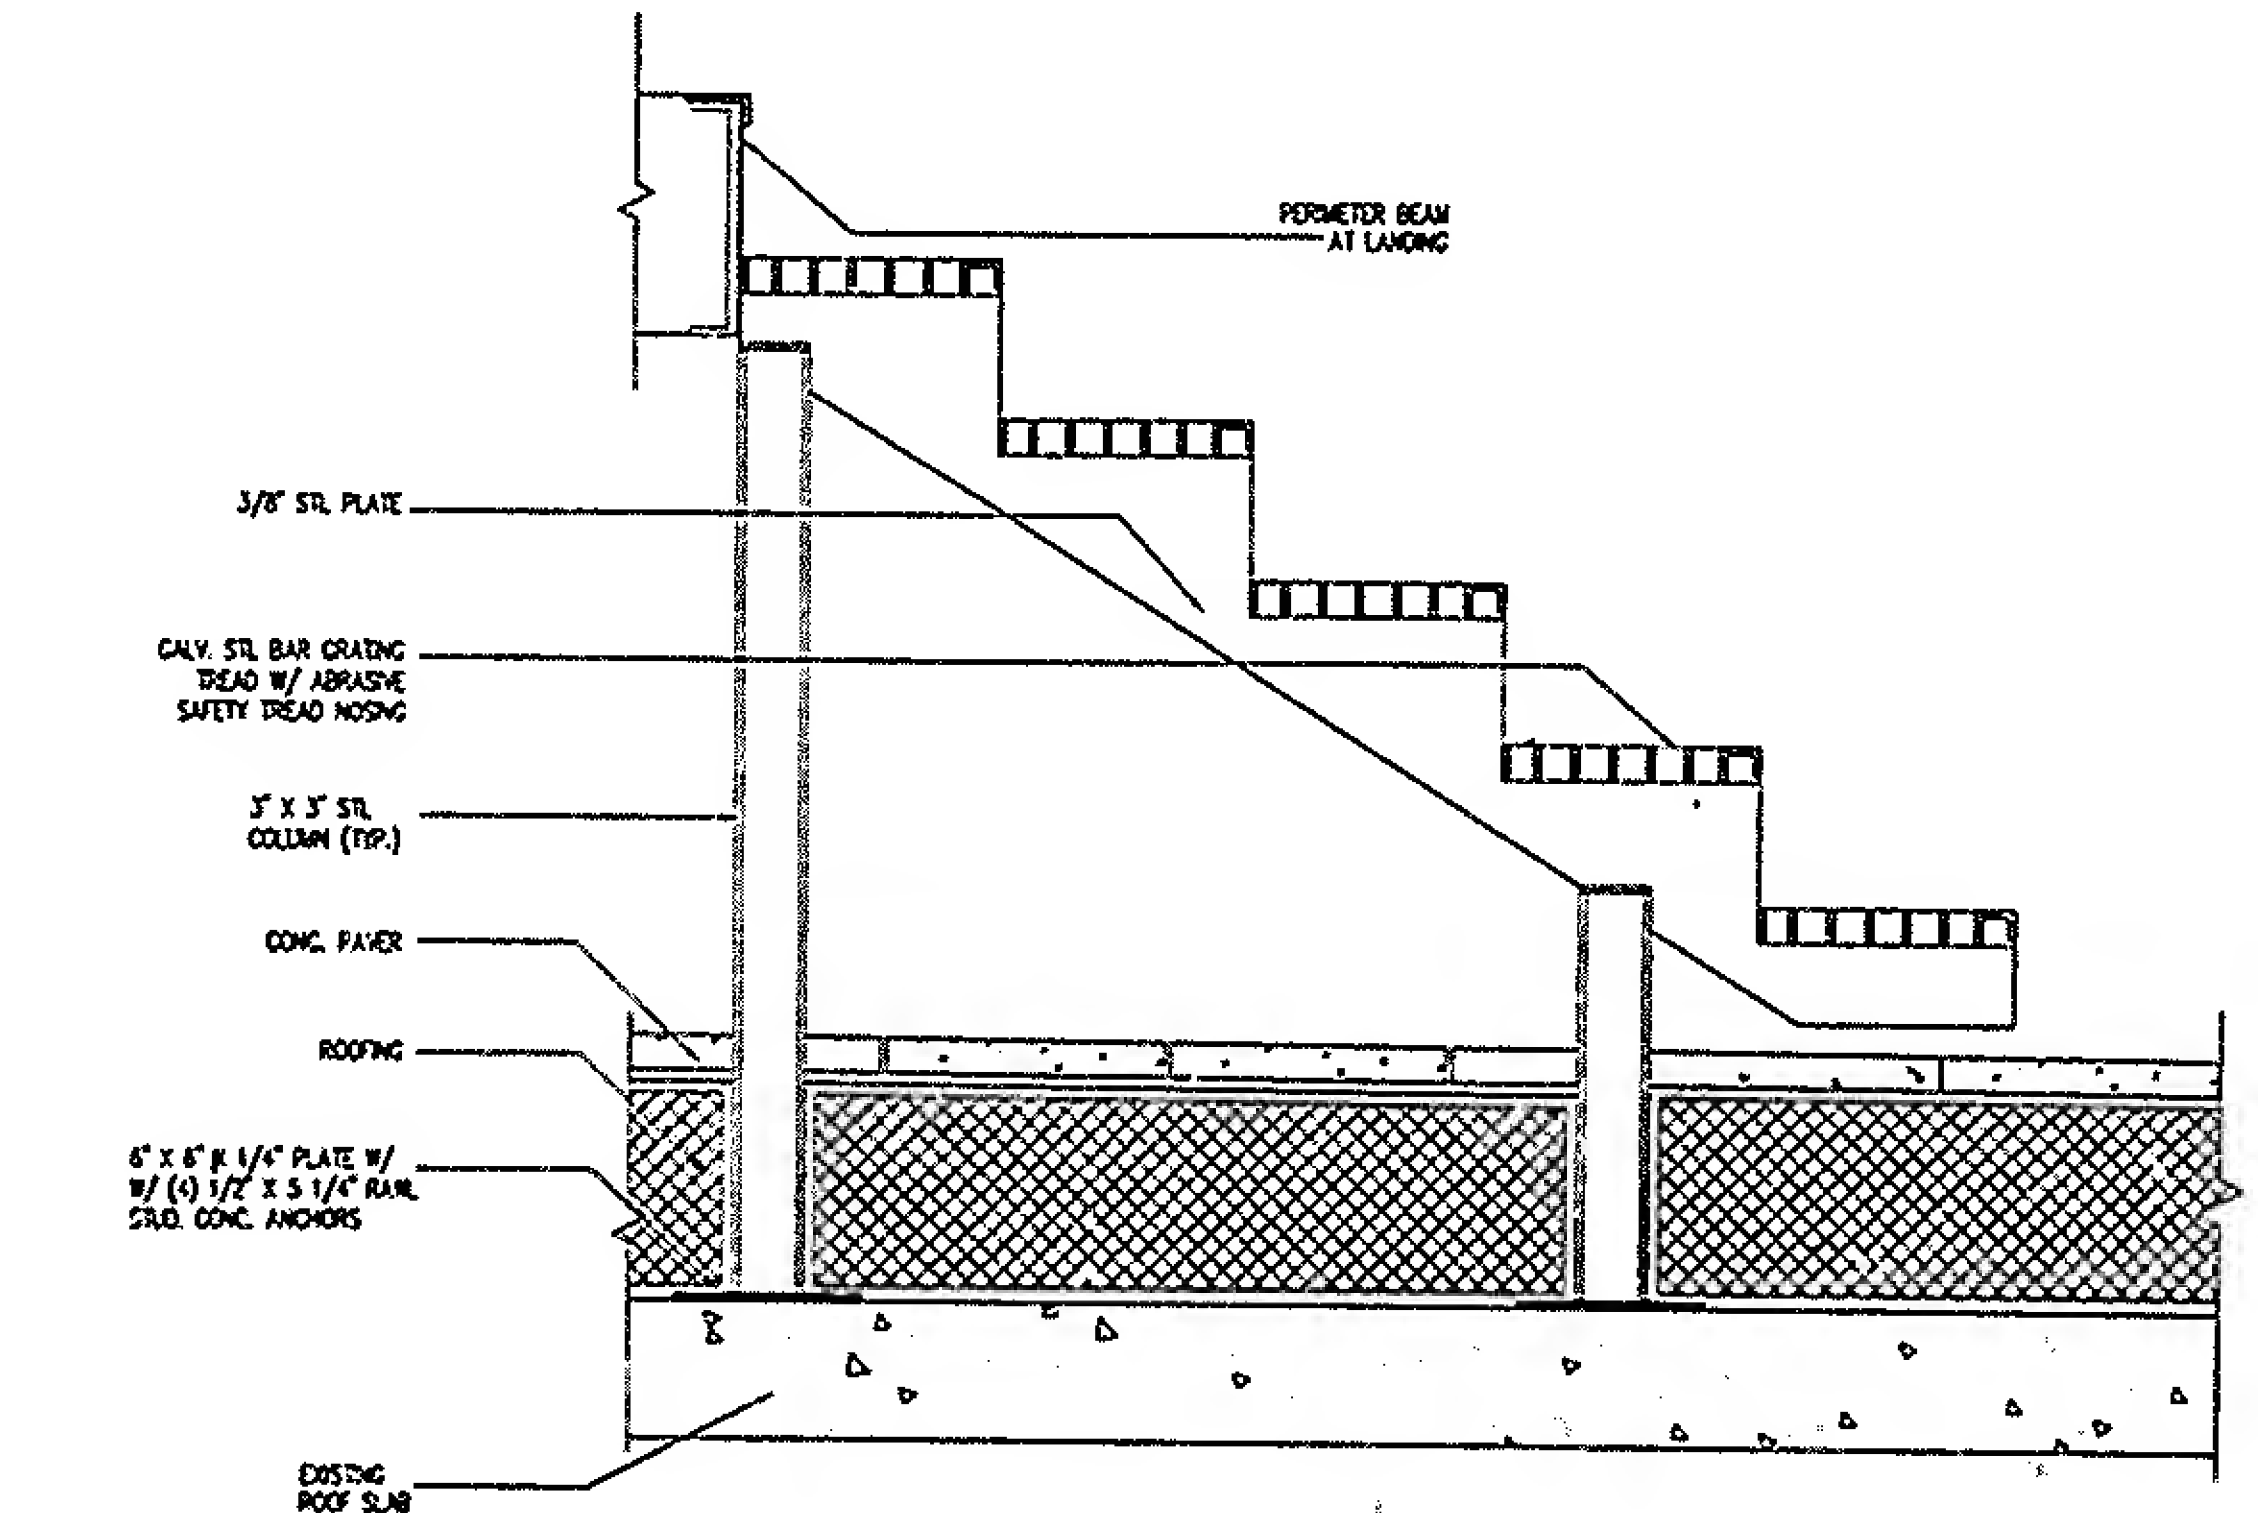

7 INTERMEDIATE SUPPORT DETAIL

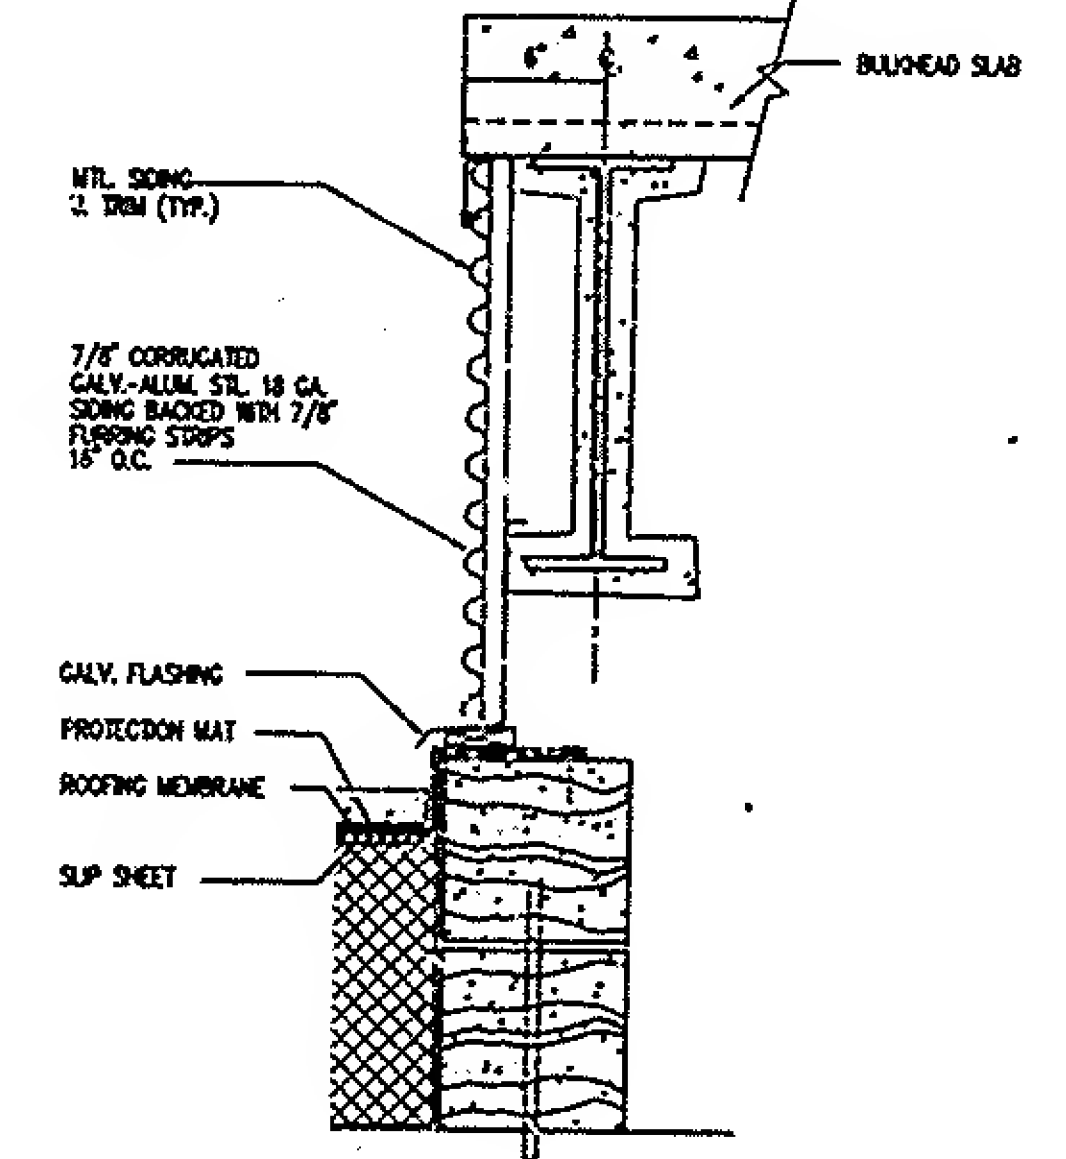

9 TYPICAL ENCLOSURE DETAIL